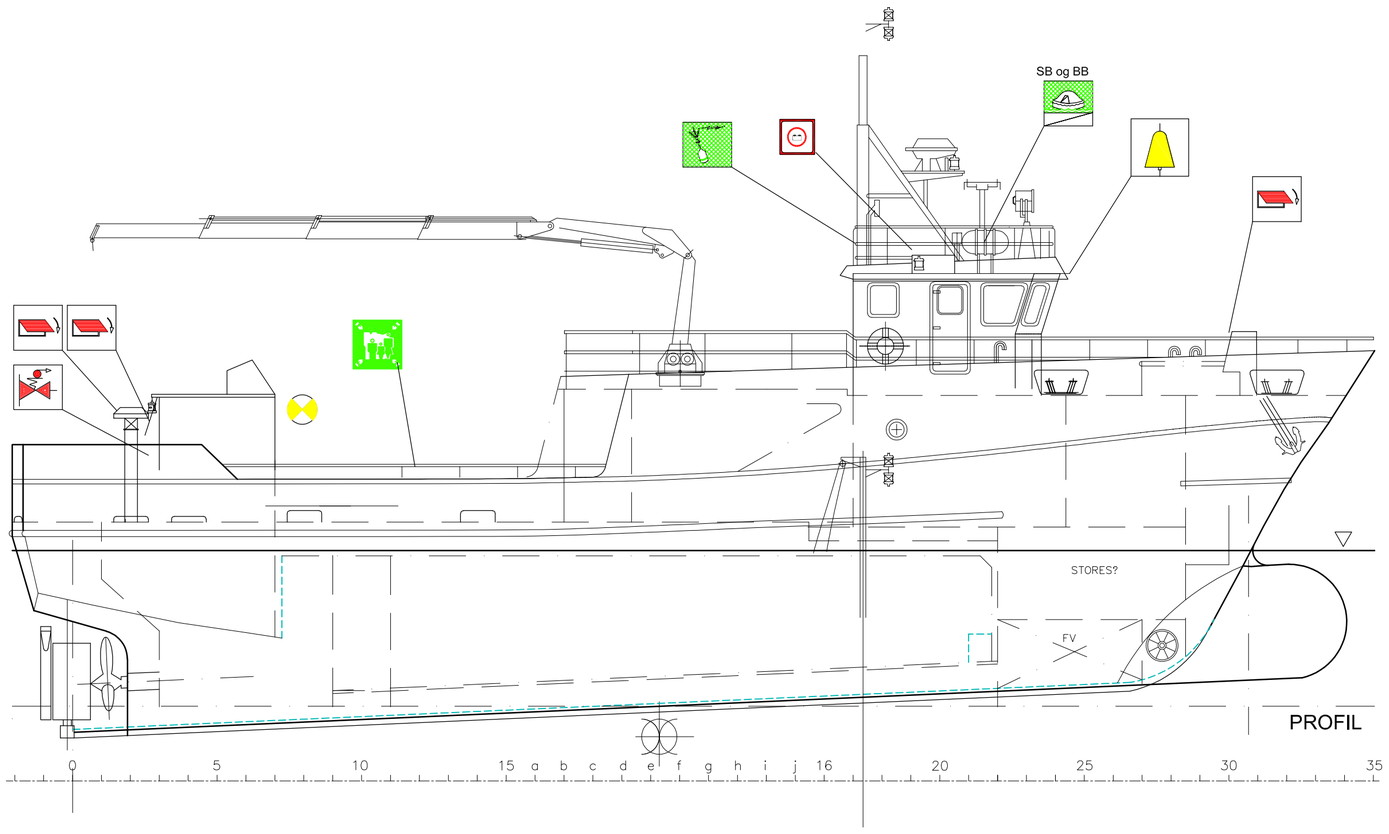

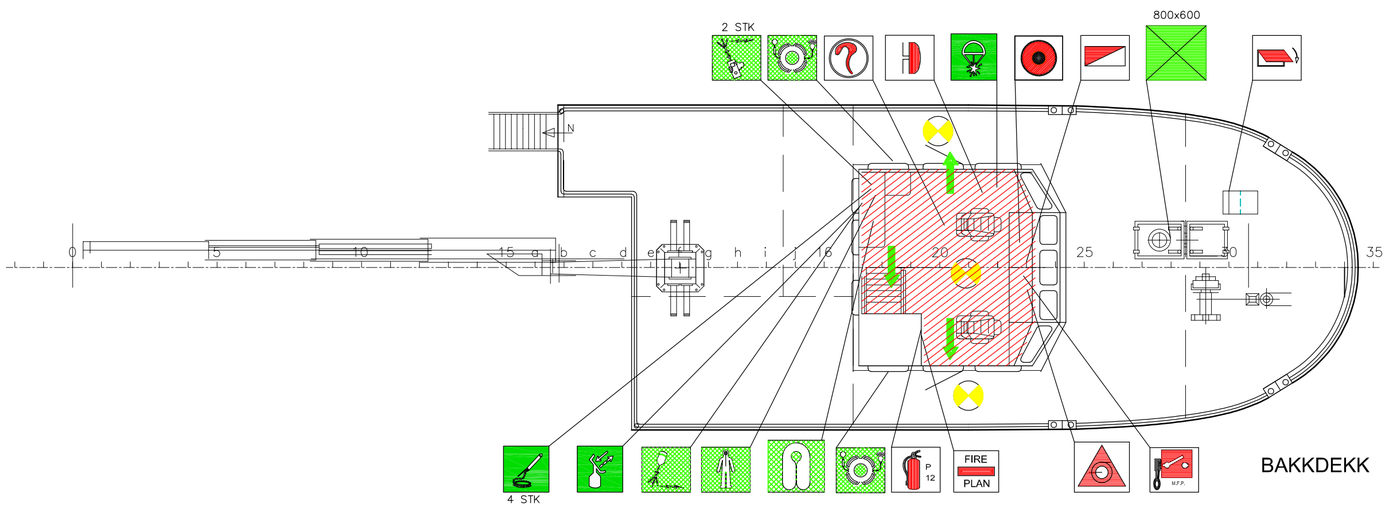

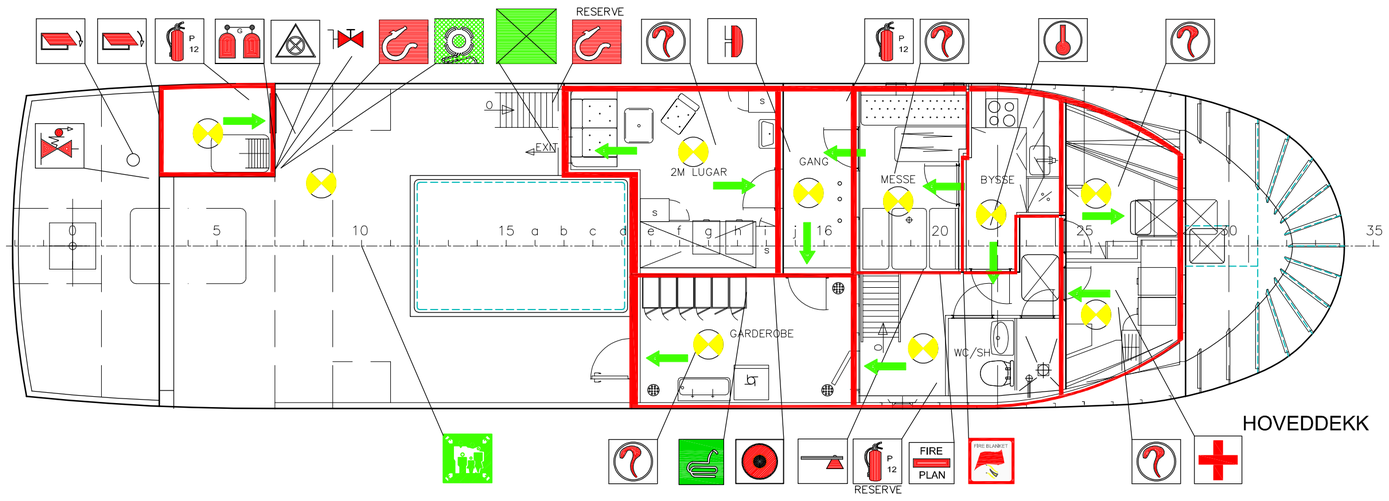

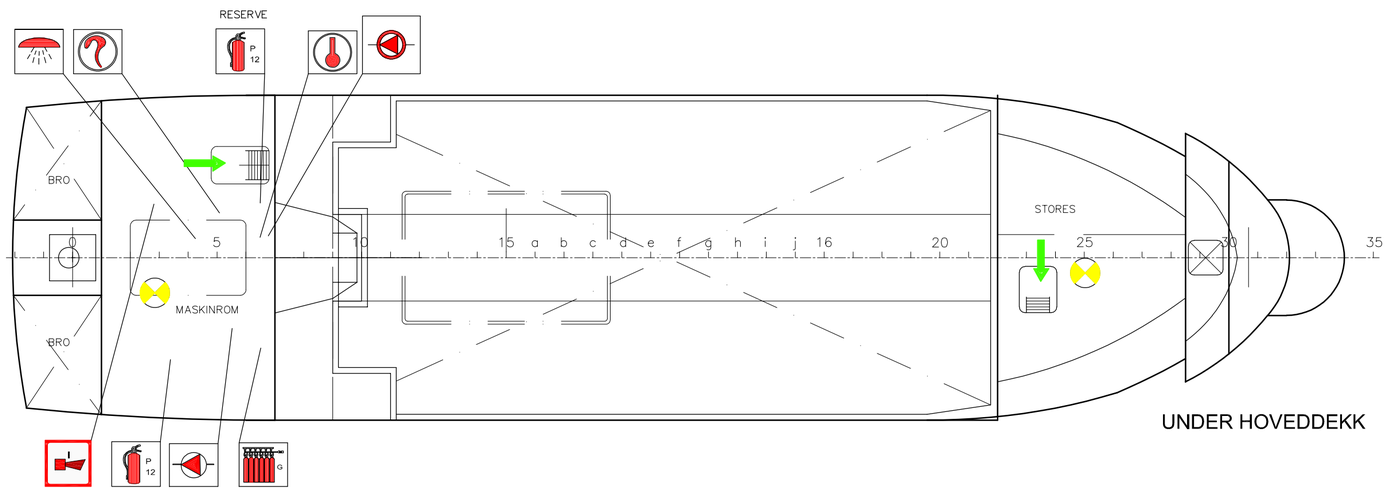

BRANNVERNUTSTYR
FIREFIGHTING EQUIPMENT

SYMBOL	ANTALL NO.S	BESKRIVELSE DESCRIPTION
FIRE PLAN	2	BRANN OG SIKKERHETSPLAN FIRE CONTROL PLAN
	2	BRANNKLOKKE BELL FIRE ALARM
	2	VARMEDETEKTOR HEAT DETECTOR
P 12	6	PULVERAPPARAT 12 KG (4+2 RESERVE) POWDER EXTINGUISHER 12 KG
	1	BRANNØKS FIRE AXE
	1	NØDSTENGING AV DRIVSTOFF–TILFØRSEL REMOTE CONTROL FUEL OIL VALVES
	1	FJERNSTOPP, VENTILASJON REMOTE VENTILATION SHUTOFF
	1	BRANN/SPYLE PUMPE [20 m3/h, 25 m/vs] FIRE/FLUSH PUMP
	1	RESERVE BRANN/SPYLE PUMPE [32 m3/h, 25 m/vs] SPARE FIRE/FLUSH PUMP
	1	FJERNSTART, BRANNPUMPE REMOTE CONTROLL FIRE PUMP
	2	BRANNSLANGER (max 20 m) (1+1 RESERVE) FIRE HOSE (max 20 m)
	1	BRANNHYDRANT FIRE MAIN WITH FIRE VALVES
	3	BRANNSPJELD I VENT.KANALER,MANUELT FIRE DAMPER IN VENT. DUCT, MANUAL
	2	TRYKK KNAPP FOR BRANNALARM PUSH BUTTON FOR FIRE ALARM
	1	BRANN ALARM PANEL FIRE ALARM PANEL
	7	RØYK DETEKTOR SMOKE DETECTOR
FIRE BLANKET	1	BRANNTEPPE FIRE BLANKET
	1	NØDSTRØMKILDE: NØDBATTERI EMERGENCY BATTERY
	1	HORN/SIRENE FOR INERGEN ALARM HORN FOR INERGEN
M.F.P.	1	FJERNSTART BRANNPUMPE REMOTE CONTROL FIRE–PUMPS
G	1	INERGEN BATTERI INERGEN BATTERY
G	1	INERGEN UTLØSER INERGEN RELEASE STATION
	1	OMRÅDE BESKYTTET AV INERGEN GASS AREA PROTECTED BY INERGEN EXTINGUISHING SYSTEM

LIVREDNINGSUTSTYR
LIFESAVING EQUIPMENT

SYMBOL	ANTALL NO.S	BESKRIVELSE DESCRIPTION
	1	FRIFLYT NØDPEILESENDER EPIRB
	2	REDNINGSFLÅTER: LIFERAFTS: 2X 6 personer.
	1	REDNINGSVESTER (6 STK.) (4+2 RESERVE) LIFEJACKETS (6 PCS.)
	1	FØRSTEHJELPSUTSTYR MEDICAL KIT
	1	LIVBØYE MED LINE LIFEBUOY WITH LINE
	1	6 NØDRAKETTER, 6 HÅNDBLUSS 6 PARACHUTE FLARES, 6 HANDHELD FLARES
	—	RØMNINGSVEI MEANS OF ESCAPE
	2	BÆRBAR NØDRADIO SURVIVAL CRAFT PORTABLE RADIO
	1	BÆRBAR FRIFLYT NØDPEILESENDER PORTABLE EPIRB
	1	REDNINGSDRAKT (4 STK.) IMMERSION SUIT (4 PCS.)
	2	LIVBØYE MED LYS OG RØYK LIFEBUOY WITH LIGHT AND SMOKE
	1	AR LØFTEBØYLE LIFE RESCUE LIFTING BOW
	1	MØNSTRINGSSTASJON MUSTER STATION
	2	NØDUTGANG EMERGENCY EXIT
	4	LINEKASTENDE APPARAT (4 liner og prosjektil) LINE THROWING APPLIANCE
	1	RADAR REFLEKTOR RADAR TRANSPONDER
	15	NØDLYS 24 V DC EMERGENCY LIGHT 24 V DC

DIVERSE–MISCELLANEOUS

SYMBOL	ANTALL NO.	BESKRIVELSE DESCRIPTION
	1	SKIPSKLOKKE SHIP'S BELL

FARTØYET HAR ROTERENDE LYS FOR BRANNALARM I MASKINROM.
BLINK LIGHT INDICATING FIRE ALARM IN ENGINE ROOM

MAIN PARTICULARS

LENGTH OVER ALL (LOA)	:	23,66 m
LENGTH BETWEEN P.P. (LPP)	:	20,34 m
BREADTH MLD	:	5,62 m
DEPTH TO MAIN DECK	:	3,187 m
FRAME SPACING	:	0,50 m
TONNAGE	:	102 GT
CREW	:	4 Person

ALL RIGHTS RESERVED!
This drawing is the property of Møre Maritime AS.
It may not be copied or forwarded to any third party without our written consent.
The receipt of this drawing implies that the above conditions are accepted.

REV	ALTERATIONS	DATE	SIGN.
–	–	–	–
A	Updated after comments sdir	–	–

REV	ALTERATIONS	DATE	SIGN.
–	–	–	–
–	–	–	VJ

YARD NO/NAME: YARD No. 50, RISNES SØNNER A/S
BLOCK:

FIRE AND SAFETY PLAN
MS ELISABETH STAR, LNAM

CLIENT (NAME/LOGO): KEN RENSEFISK AS, FLATSET, 6530 AVERØY

DATE: DEP. – | MM PRO. AM123 | MM DWG. NO 0411–511–001 | SCALE 1:75
DATE October 21 | APPR. | YARD DWG. NO
DES. VJ | CHK. | FILE 0411–101–001.dwg
REV APPROVED BY

REV A | SFI 101

møre maritime
Dalegaten 137
N-6518 Kristiansund, Norway
Tel.: +47 71 58 30 00
E-mail: post@moremaritime.com

SHEET 1/1 | FORMAT

TO REPLACE 020–1–05–A2

REPLACED BY

INFO